N

1000' 500' 0' 500' 1000'

SCALE 1"=500'

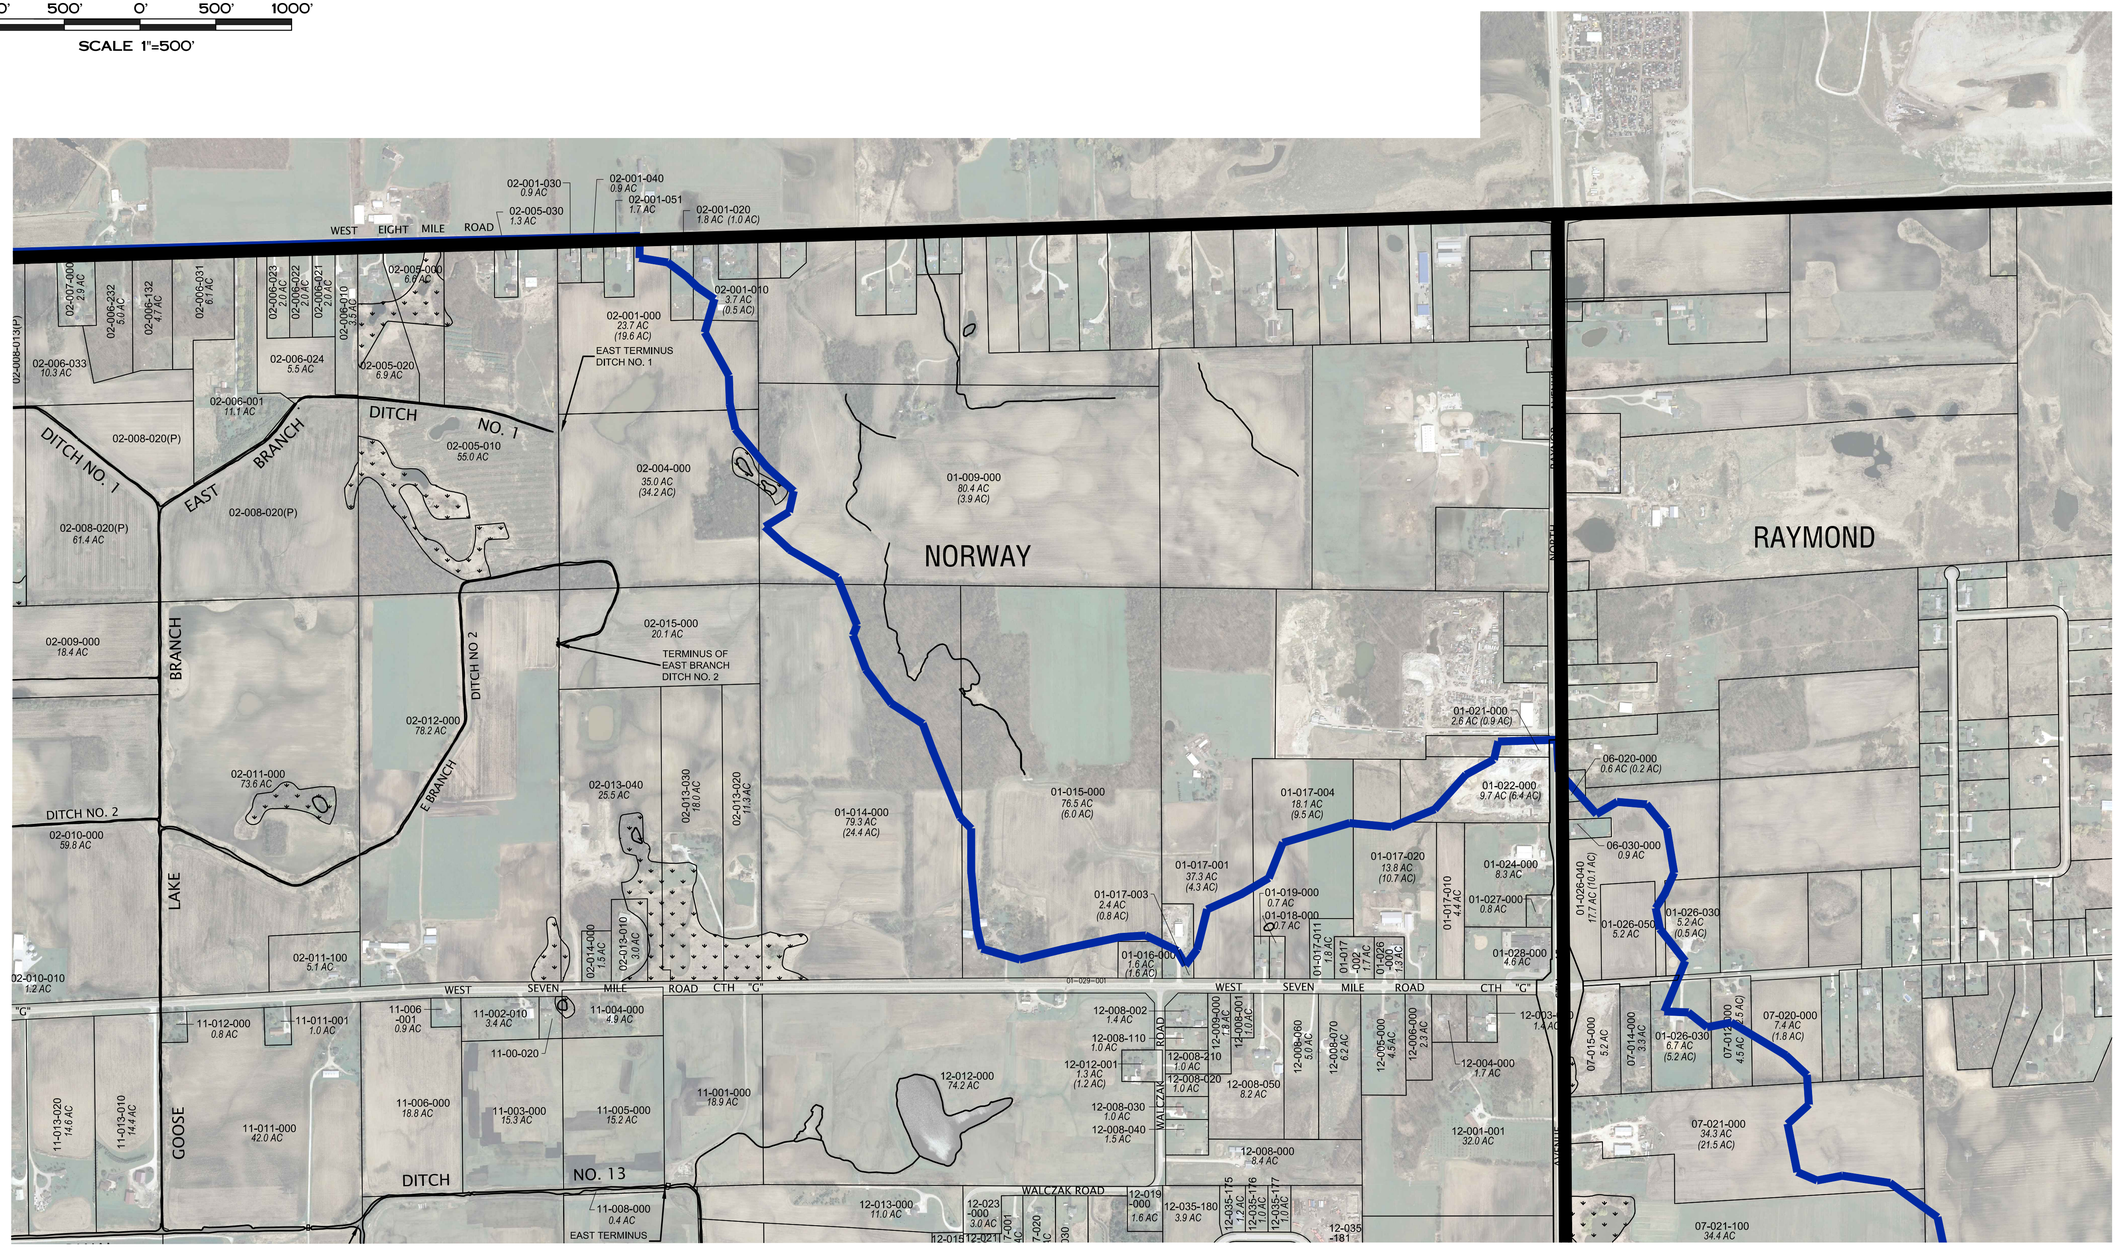



Nielsen Madsen & Barber S.C.
Civil Engineers and Land Surveyors
1458 Horizon Blvd., Suite 200 Racine, WI. 53406
Tele: (262)634-5588 Fax: (262)634-5024
Website www.nmbsc.net


# NORWAY / DOVER DRAINAGE DISTRICT MAPPING
## NORWAY NORTEAST / RAYMOND
RACINE CO., WISCONSIN

| NO. | REVISION | DATE |
|---|---|---|
| | | |

PROJ. MGR: MRM
DRAFTED: SCB
DATE: 6-21-2012
CHECKED: MRM
DATE: 7-2-2012

2010.0022.03

SHEET 16 OF 25

Monday, August 27, 2012 8:28:30 AM